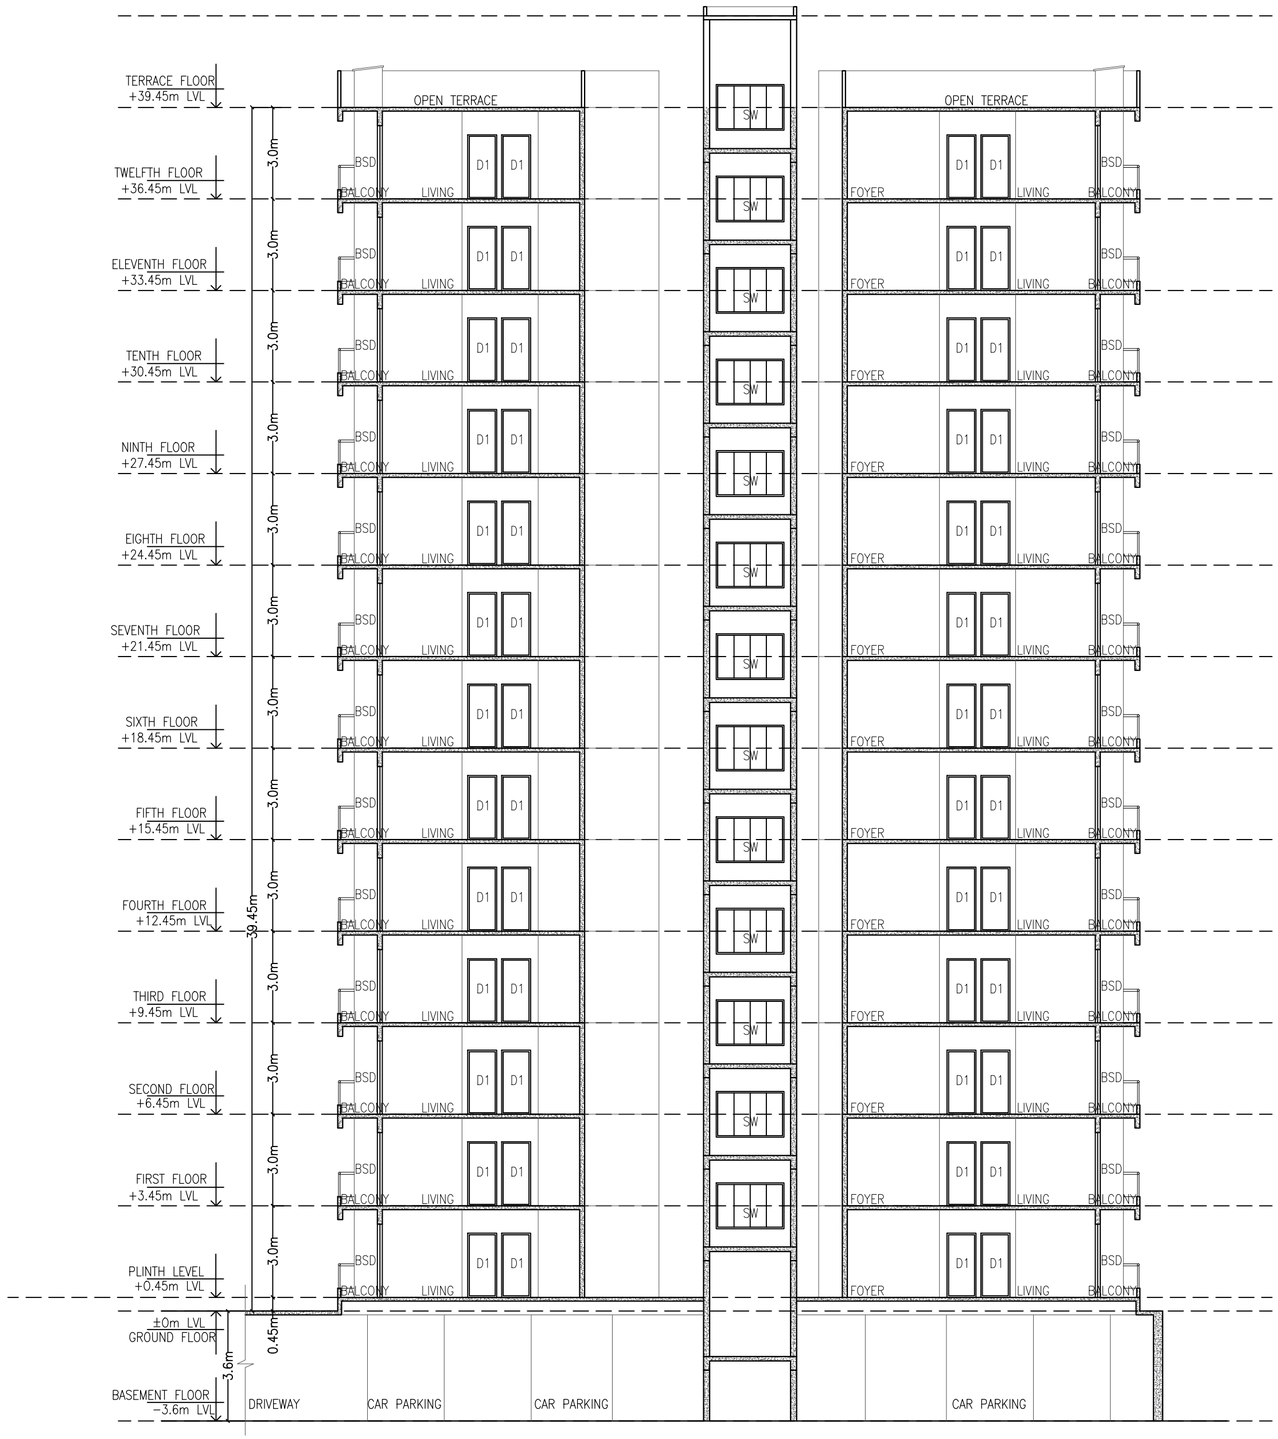

SECTION–BB

NOTE : FOR DETAILED SPECIFICATIONS REFER TENDER DOCUMENT

FOR TENDER PURPOSE

AUTHORIZED CLIENT:

BANGALORE DEVELOPMENT AUTHORITY
OFFICE OF THE EXECUTIVE ENGINEER
T.CHOWDAIAH ROAD, KUMARAPARK WEST,
BENGALURU – 560020

PROJECT TITLE:

PROPOSED CONSTRUCTION OF 3 BHK HOUSING & RECREATION CENTER
PROJECT AT KENCHANAPURA , SY NO 76, PART–C,
KENCHANAPURA BANGALORE

DRAWING TITLE:

TYPICAL SECTION
BLOCK – A, B & C

SCALE–1:150	SIZE–A3	DATE: 15/04/2025
DRAWING NUMBER		REV
A–07		T0